SCOUTS / GUIDES TENT AREA (30X40)
SCOUTS SUB CAMP (23) 205'X880'
GUIDE SUB CAMP (13) 205'X880'
EACH TENT BLOCK ROAD 20' WIDE
EACH SUB CAMP CENTAR ROAD AREA 25' WIDE
SUB CAMP MAIN ROAD 40' WIDE
ARENA ROAD AREA 100' BT ROAD WIDE IN 7 +7 Mtr ROAD WIDE +DIV. 4'
ARENA SIZE 1600'X1200'
STAGE 100'X100'
MAIN STAGE 40'X35' HEIGHT 15'0"
MAIN BOTH SIDE V.I.P. STAGE 120'X32'
STAGE FOR S & G 320'X30' (10)
ONE STAGE FOR S & G 456'X30'
14 GATE ,EACH GATE 20' WIDE HEIGHT 25'
MAIN GATE ON 100' ROAD 74'X30' (2)
HOSPITAL 120'X200'
DISPENSARY EACH 30'X30' (2)
CONFARANCE HALL 100'X220' (2)
SHQ MEETING HALL 90'X60'
NHQ MEETING HALL 75'X45'
KITCHEN FOR SUB CAMP 15'X30'(5)
KITCHEN FOR SHQ STAFF 90'X45'(2)
KITCHEN FOR NHQ STAFF 75'X45'
KITCHEN FOR NHQ OFFICER 15'X45'
KITCHEN FOR SERVICE RANGER 90'X60'
KITCHEN FOR SERVICE ROVER 120'X90'
KICHEN FOR OVERSEAS SCOUT WING 120'X90'
KITCHEN FOR OVERSEAS GUIDE WING 90'X60'
OVERSEAS SCOUT TANT 205'X880'
OVERSEAS GUIDE TANT 205'X880'
EP TANT GUIDE WING 30X50(48)
EP TANT SCOUT WING 30X50(96)
SWISS TANT SCOUT WING 30X50(32)
SWISS TANT GUIDE WING 30X50(32)
TOILET FOR SUB CAMP 3'X4'(70)
BATH FOR SUB CAMP 4'X4'(52)
MARKET 15'X15' (60)+(60)
STORE FOR SHQ 60'X110' (2)
STORE FOR NHQ 30'X45' (2)
NHQ OFFICE 45'X45'
REG. & RECEPTION 60'X120'
ADVENTURE &FUNACT
WORLD VILLAGE ACT. AREA
PIONEERING PROJECTS
EXHIBITION
WAGGGS–WOSM ACT. AREA
BUS PARKING BUS 330 APPROX BIKE PARKING 1920 BIKE APPROX CAR PARKING 800 CAR APPROX
VVIP PARKING 335'X30' 30 CAR APROX
HELIPAD AREA 790'X1225'
HOSPITAL 120X200

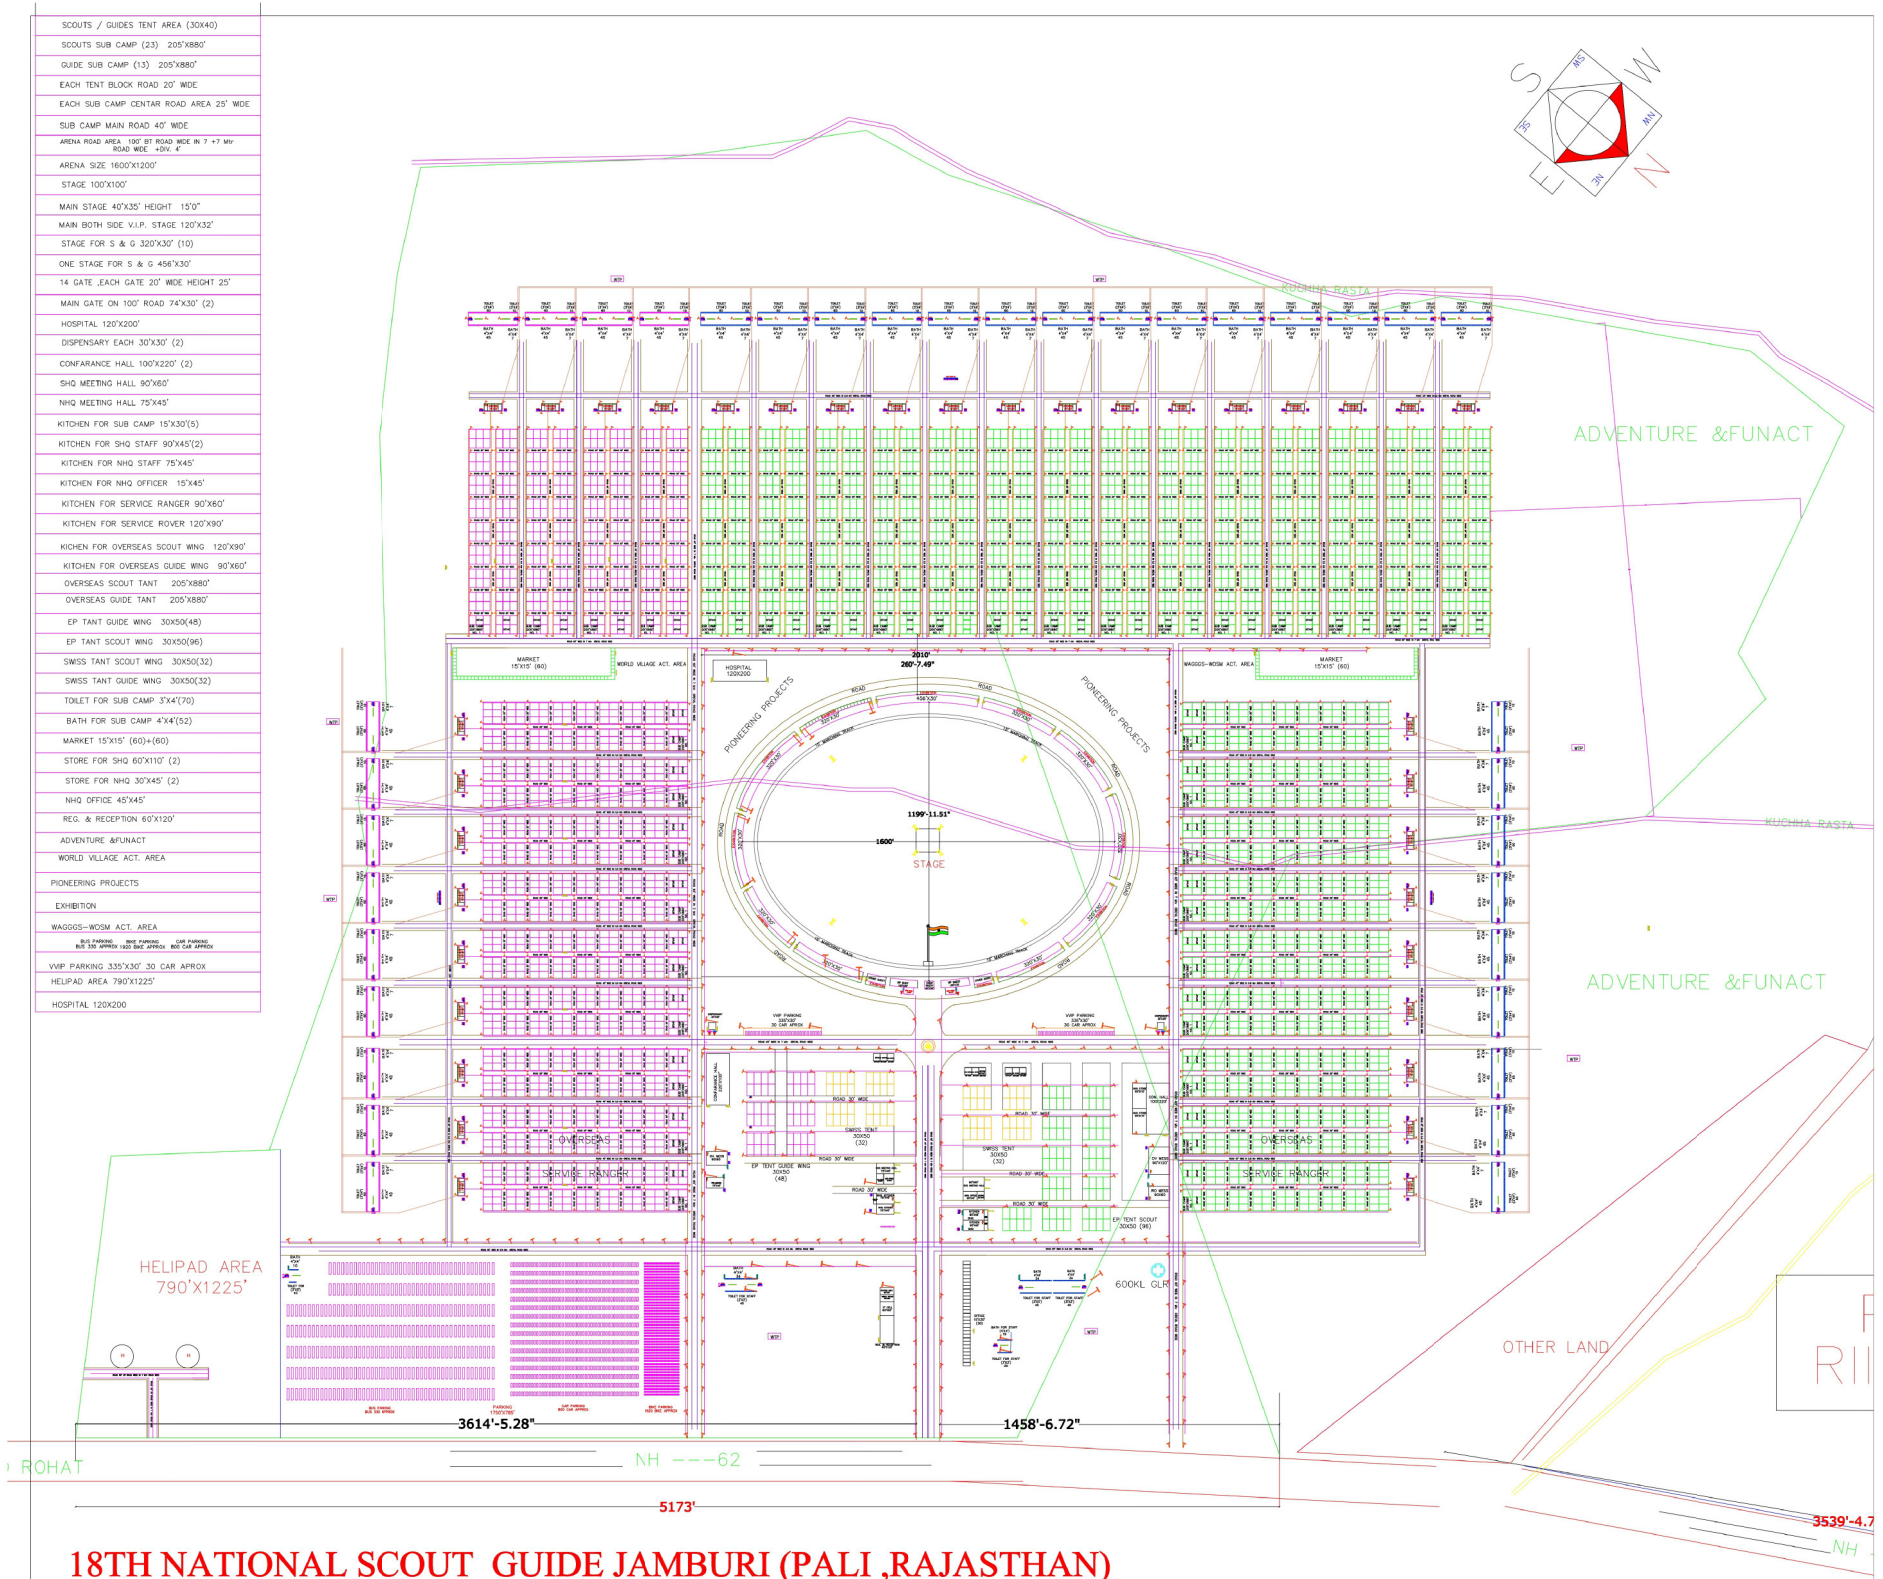

18TH NATIONAL SCOUT GUIDE JAMBURI (PALI ,RAJASTHAN)

PROPOSED LAYOUT PLAN